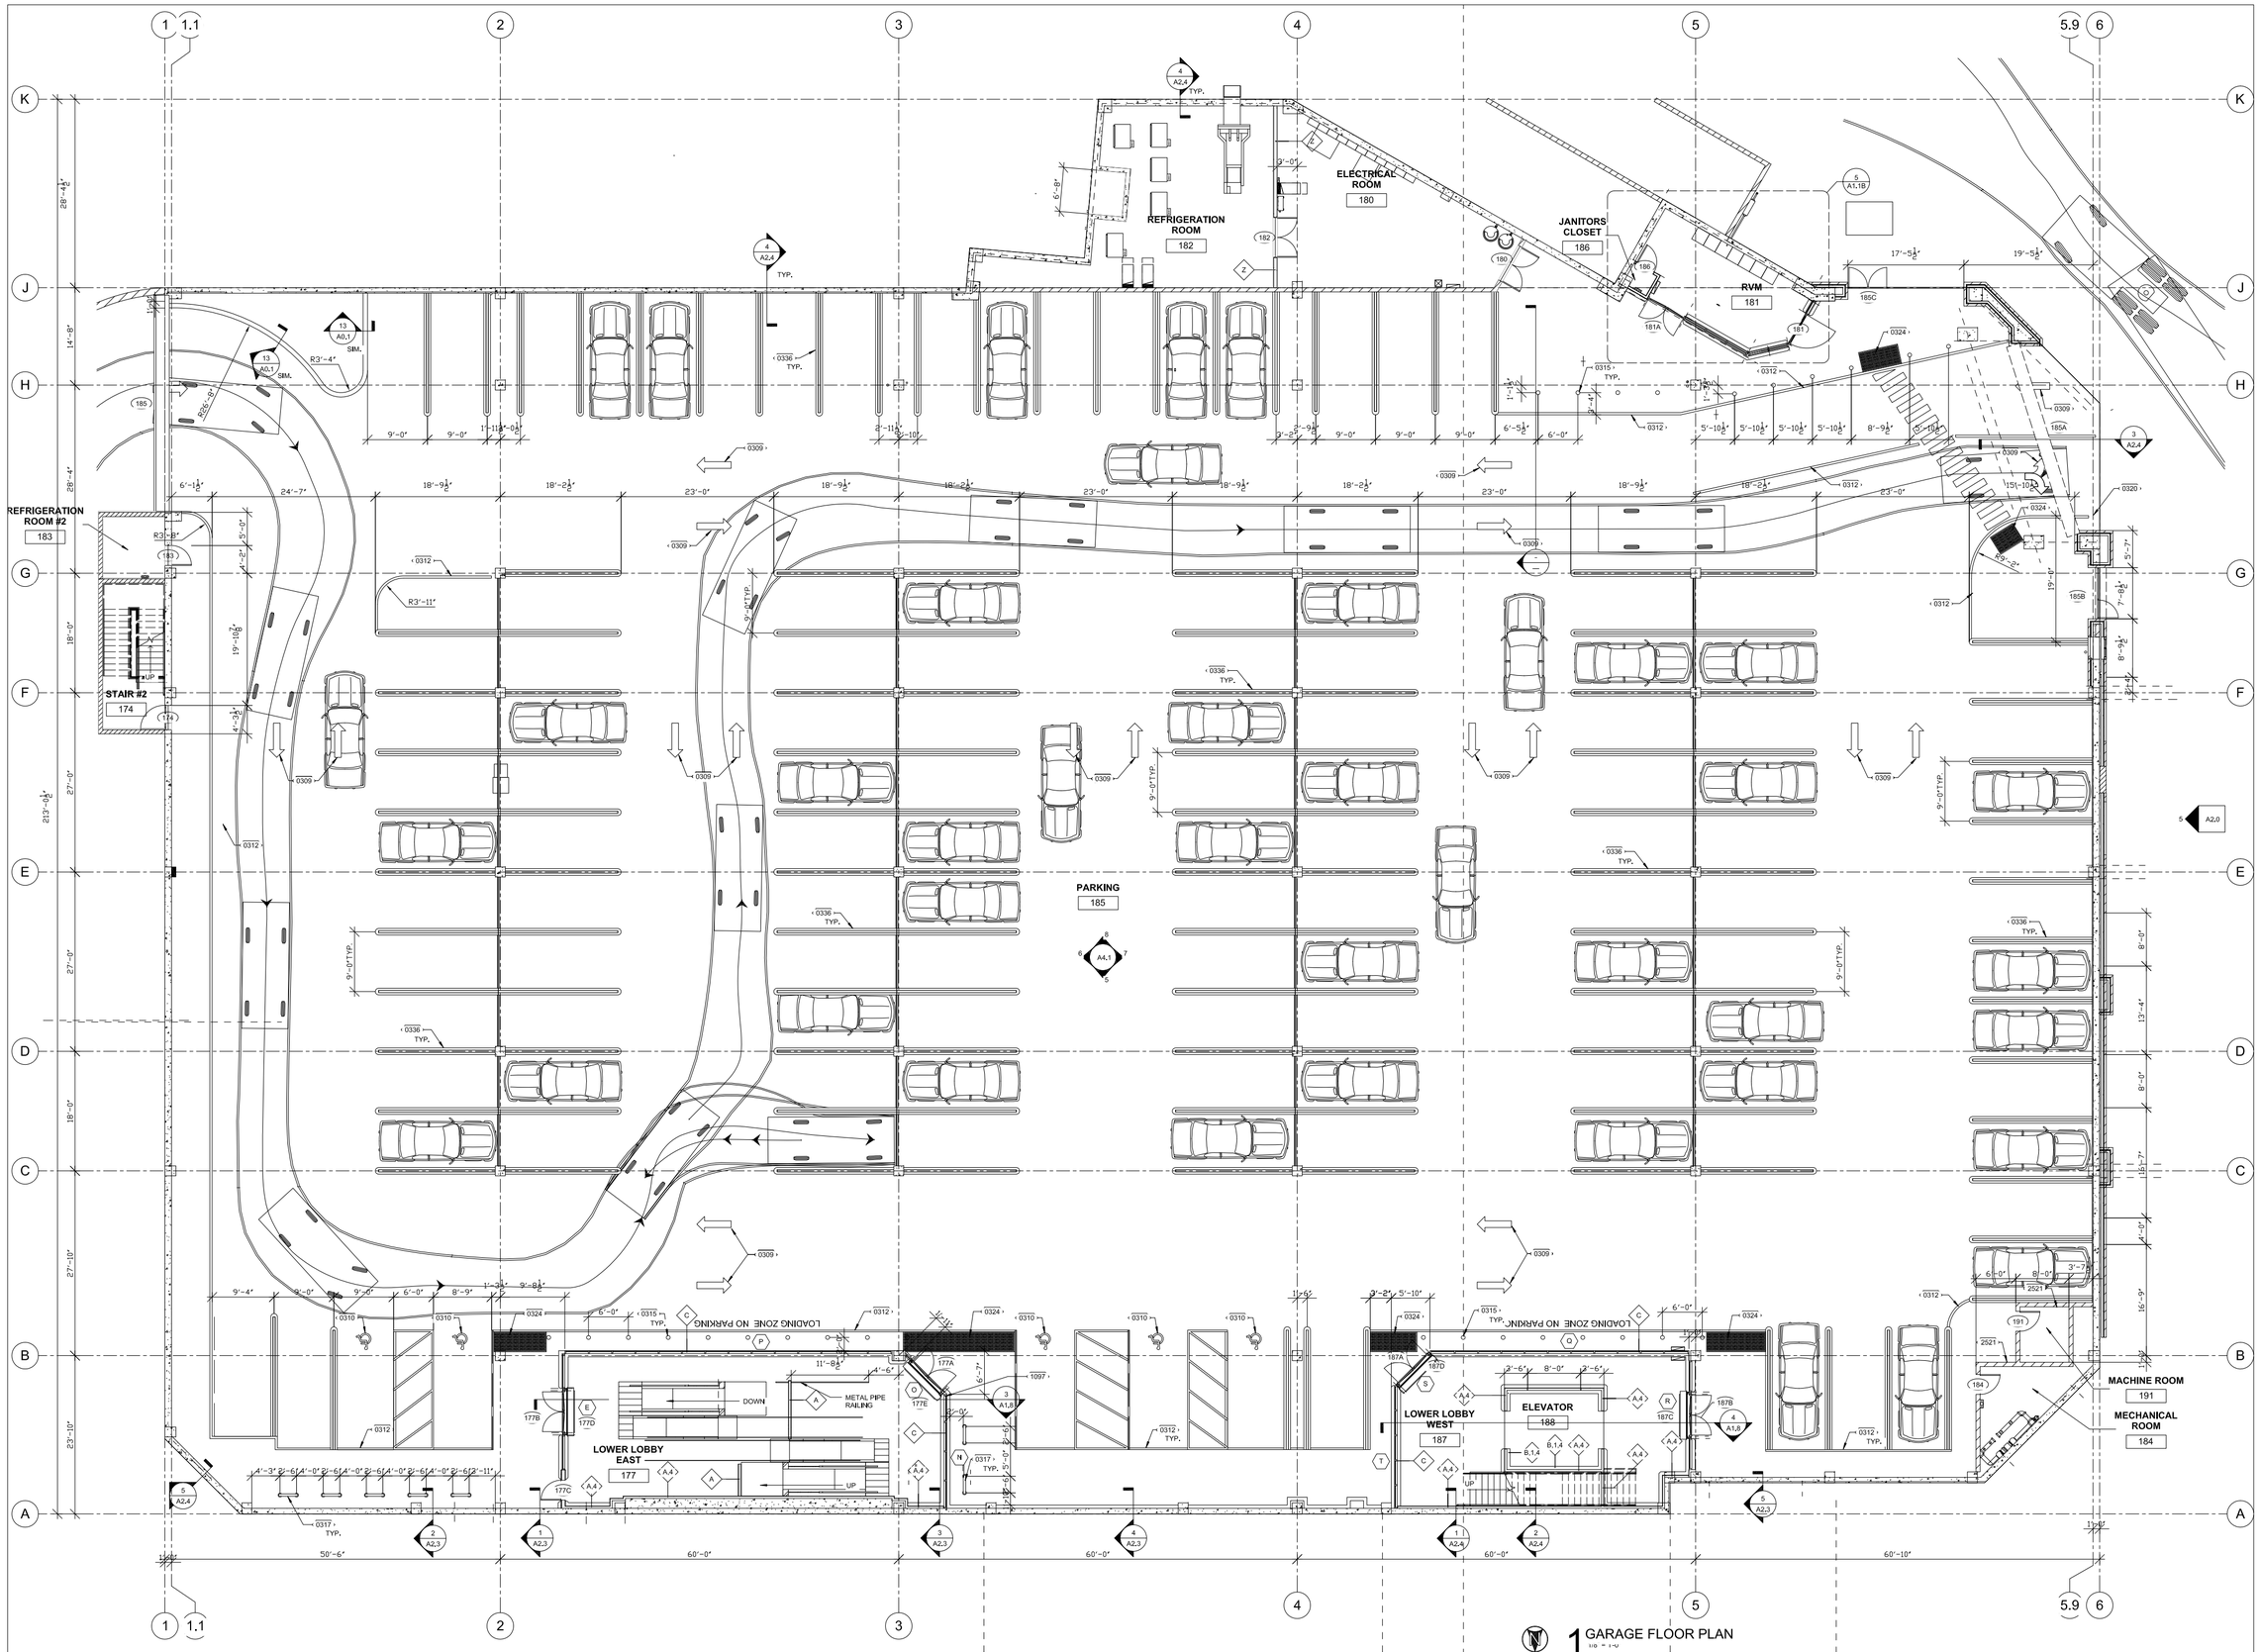

1 GARAGE FLOOR PLAN
1/8" = 1'-0"

KEYED NOTES

0309 PAINTED DIRECTIONAL ARROW- SEE DETAIL A0.1-10
0310 HANDICAP ACCESSIBLE PARKING STALLS- SEE DETAIL A0.1-4
0312 4" WIDE PARKING LOT STRIPING- SEE SPECIFICATIONS
0315 CONCRETE FILLED STEEL PIPE BOLLARD - SEE DETAIL A0.1-5 & 7
0317 STEEL PIPE BIKE RACK AS SPECIFIED.
0320 STOP SIGN - SEE DETAIL A0.1-15
0324 3'-0" DEEP TACTILE WARNING
0336 PAINT STRIPPING - SEE DETAILA0.1-9
1097 ALUMINUM BRAKE METAL, FINISH TO MATCH STOREFRONT.
2521 CMU - PAINT GRADE SMOOTH FACE

SHEET NOTES

A REFER TO SHEET A3.1 FOR FLOOR FINISHES AND SHEET A8.1-1 FOR FLOOR SLOPES AND DRAIN LOCATIONS.
B FIXTURES AND EQUIPMENT ARE SHOW AS SCREENED LINES. REFER TO FIXTURE LAYOUT PLAN, A6.1-1 FOR DESCRIPTION, VERIFY DIMENSIONS OF ALL FIXTURES AND EQUIPMENT FROM SHOP DRAWINGS AND/OR CATALOG CUTS SHEETS.
C GENERAL CONTRACTOR TO INSTALL COOLER/FREEZER BOXES, RE: A8.3 & A8.4.
D PROVIDE SOLID BLOCKING OR OTHER SUITABLE BACKING FOR ALL WALL-MOUNTED FIXTURES AND EQUIPMENT, INCLUDING, BUT NOT LIMITED TO, SINKS (HAND SINKS, SERVICE SINKS, WORK SINKS, ETC.), WALL BRACKETS AND ANY WALL-HUNG ITEMS REGARDLESS OF LOCATION OR ROOM, THIS INCLUDES ALL OWNER PROVIDED EQUIPMENT. CONFIRM EXACT LOCATIONS OF BLOCKING IN FIELD WITH SAFEWAY PROJECT MANAGER.
E FURNISH = PURCHASE AND DELIVER INSTALL = RECEIVE AND INSTALL PROVIDE = FURNISH AND INSTALL

SYMBOL LEGEND

KEYNOTE, SEE LEGEND BELOW
DOOR SCHEDULE NUMBER, RE: A3,1-1
X WINDOW TYPE DESIGNATION, RE: A3,1-3
XX.X WALL TYPE DESIGNATION, RE: A1.4
ELECTRICAL PANEL, RE: ELEC.
ACCESSIBLE EXIT, FIXTURE, COUNTER, ETC.

SAFEWAY
STAMP

REVISION SCHEDULE

DELTA	NUMBER	DATE

BASED ON CRITERIA MASTER ISSUED: TBD

SUBMITTAL DATES

OWNER: 08.03.10
BUILDING DEPT: 08.25.10
O.T.B.: 10.04.10

MULVANNY G2 ARCHITECTURE
610 SW ALDER, SUITE 1000
PORTLAND, OR | 97204
t.503.223.3500 f.503.223.0500
MulvannyG2.com

© Mulvanny G2 Architecture, All rights reserved. No part of this document may be reproduced in any form or by any means, electronic or mechanical, including photocopying, without written permission by Mulvanny G2 Architecture.

PROJECT NO. 09-0240-02
DRAWN BY: JTY & JL
CHECKED BY: CM & MN

HAWTHORNE
58,869 G.S.F.
2800 SE HAWTHORNE BLVD.
PORTLAND, OR

PERMIT SUBMITAL 08-25-10

SHEET TITLE
PARKING FLOOR PLAN

SHEET NO.
A1.1

C:\Documents and Settings\steyf\Desktop\3134_A1.1.dwg, 11/14/2011 10:24:35 AM, steyf00, 1:2, Ricoh Tuscon Tyflon, Ricoh Tuscon Tyflon